


Campus and access

DEMONSTRATION CAMPUS / ARCHITECTURAL PLAN SERIES

A00


SITE OVERVIEW

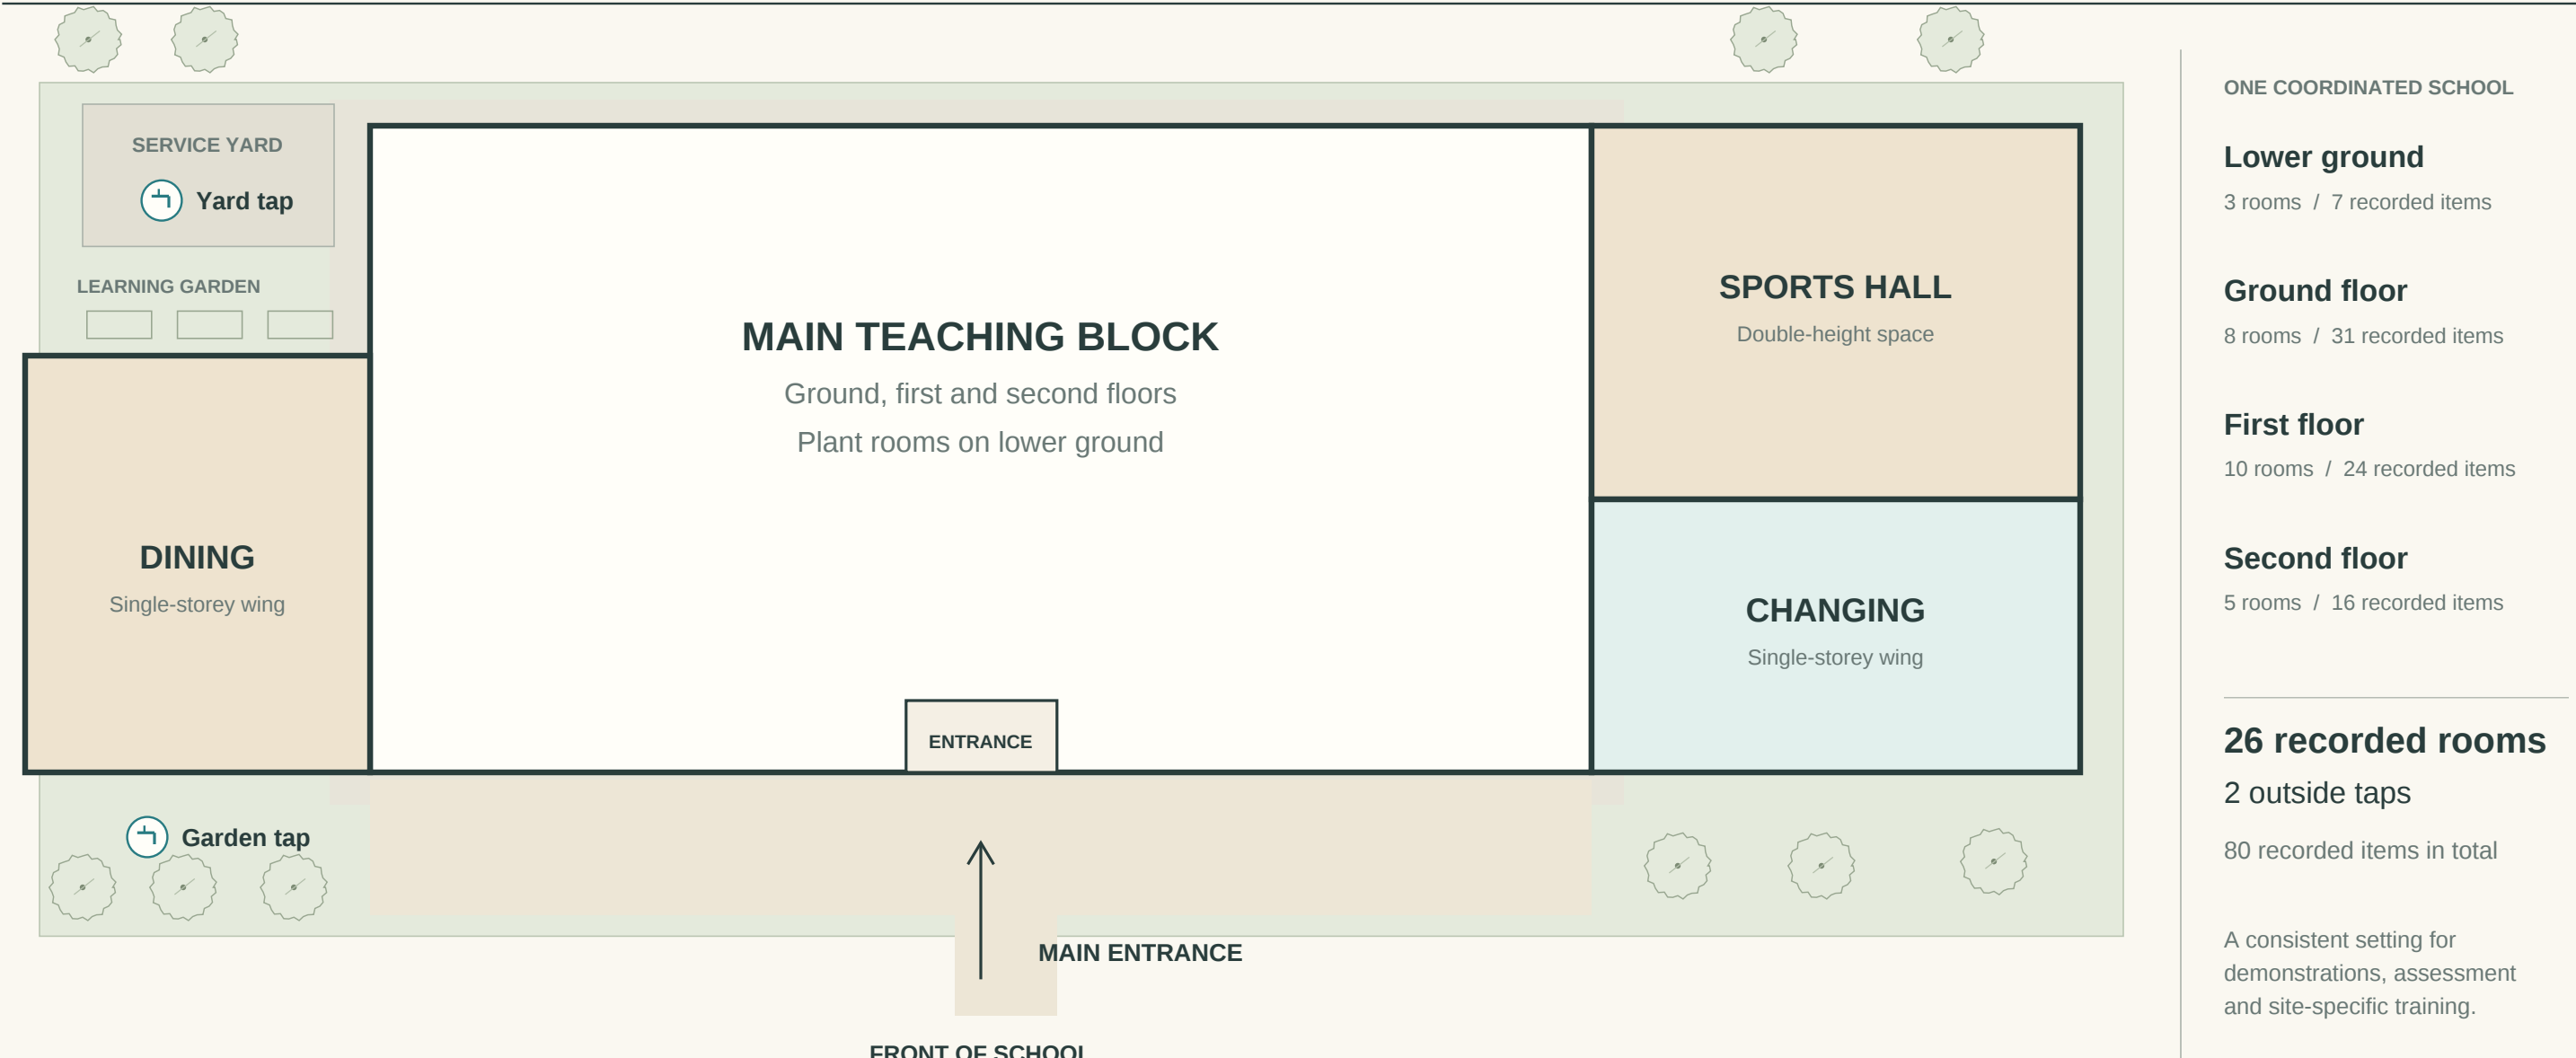

Room names and equipment follow the saved teaching record. Positions, circulation and supporting spaces are proposed for the films.

Lower ground

DEMONSTRATION CAMPUS / ARCHITECTURAL PLAN SERIES

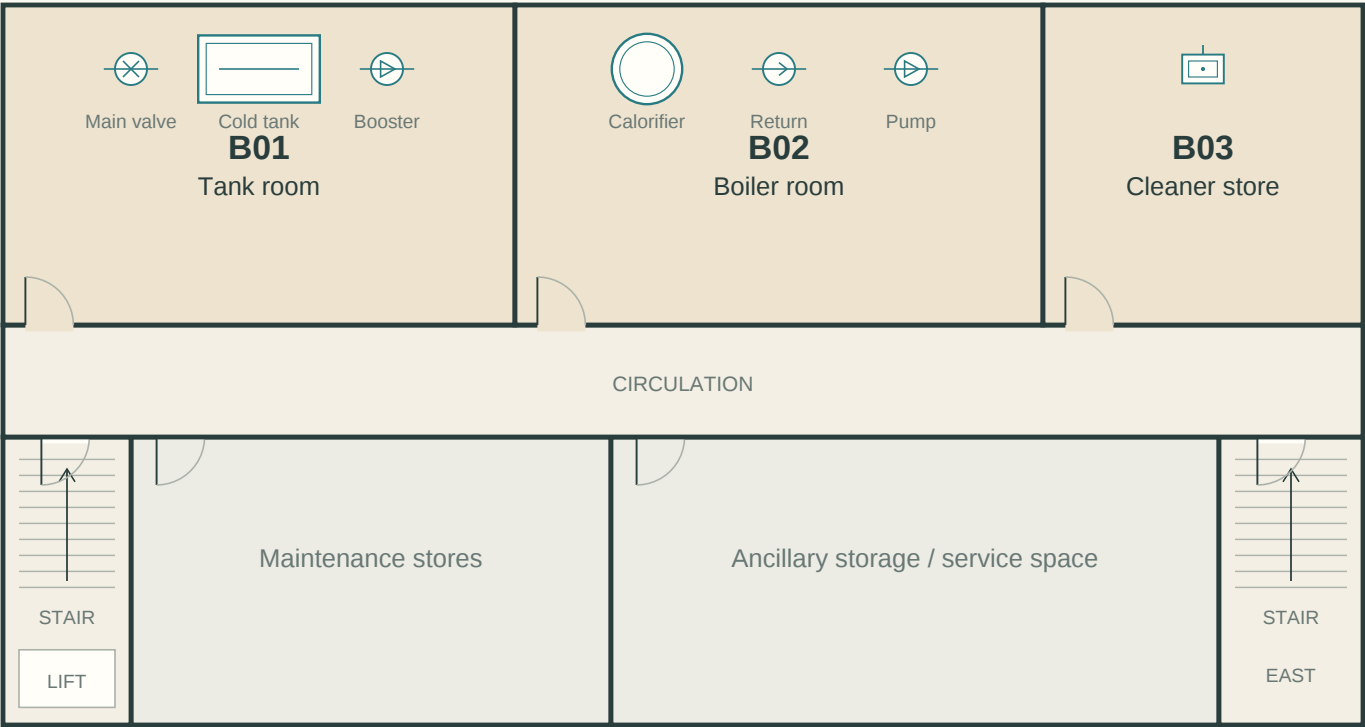

PLANT LEVEL BELOW THE MAIN TEACHING BLOCK

WEST / DINING WING

EAST / SPORTS WING

Washrooms / changing

Plant

Supporting spaces

FRONT OF SCHOOL

Water item

Lower roof / outline

ROOM REGISTER

- B01

Tank room

3 recorded items
- B02

Boiler room

3 recorded items
- B03

Cleaner store

1 recorded item


3 rooms / 7 recorded items

Names match the demonstration app.

Room names and equipment follow the saved teaching record. Positions, circulation and supporting spaces are proposed for the films.

Ground floor

DEMONSTRATION CAMPUS / ARCHITECTURAL PLAN SERIES

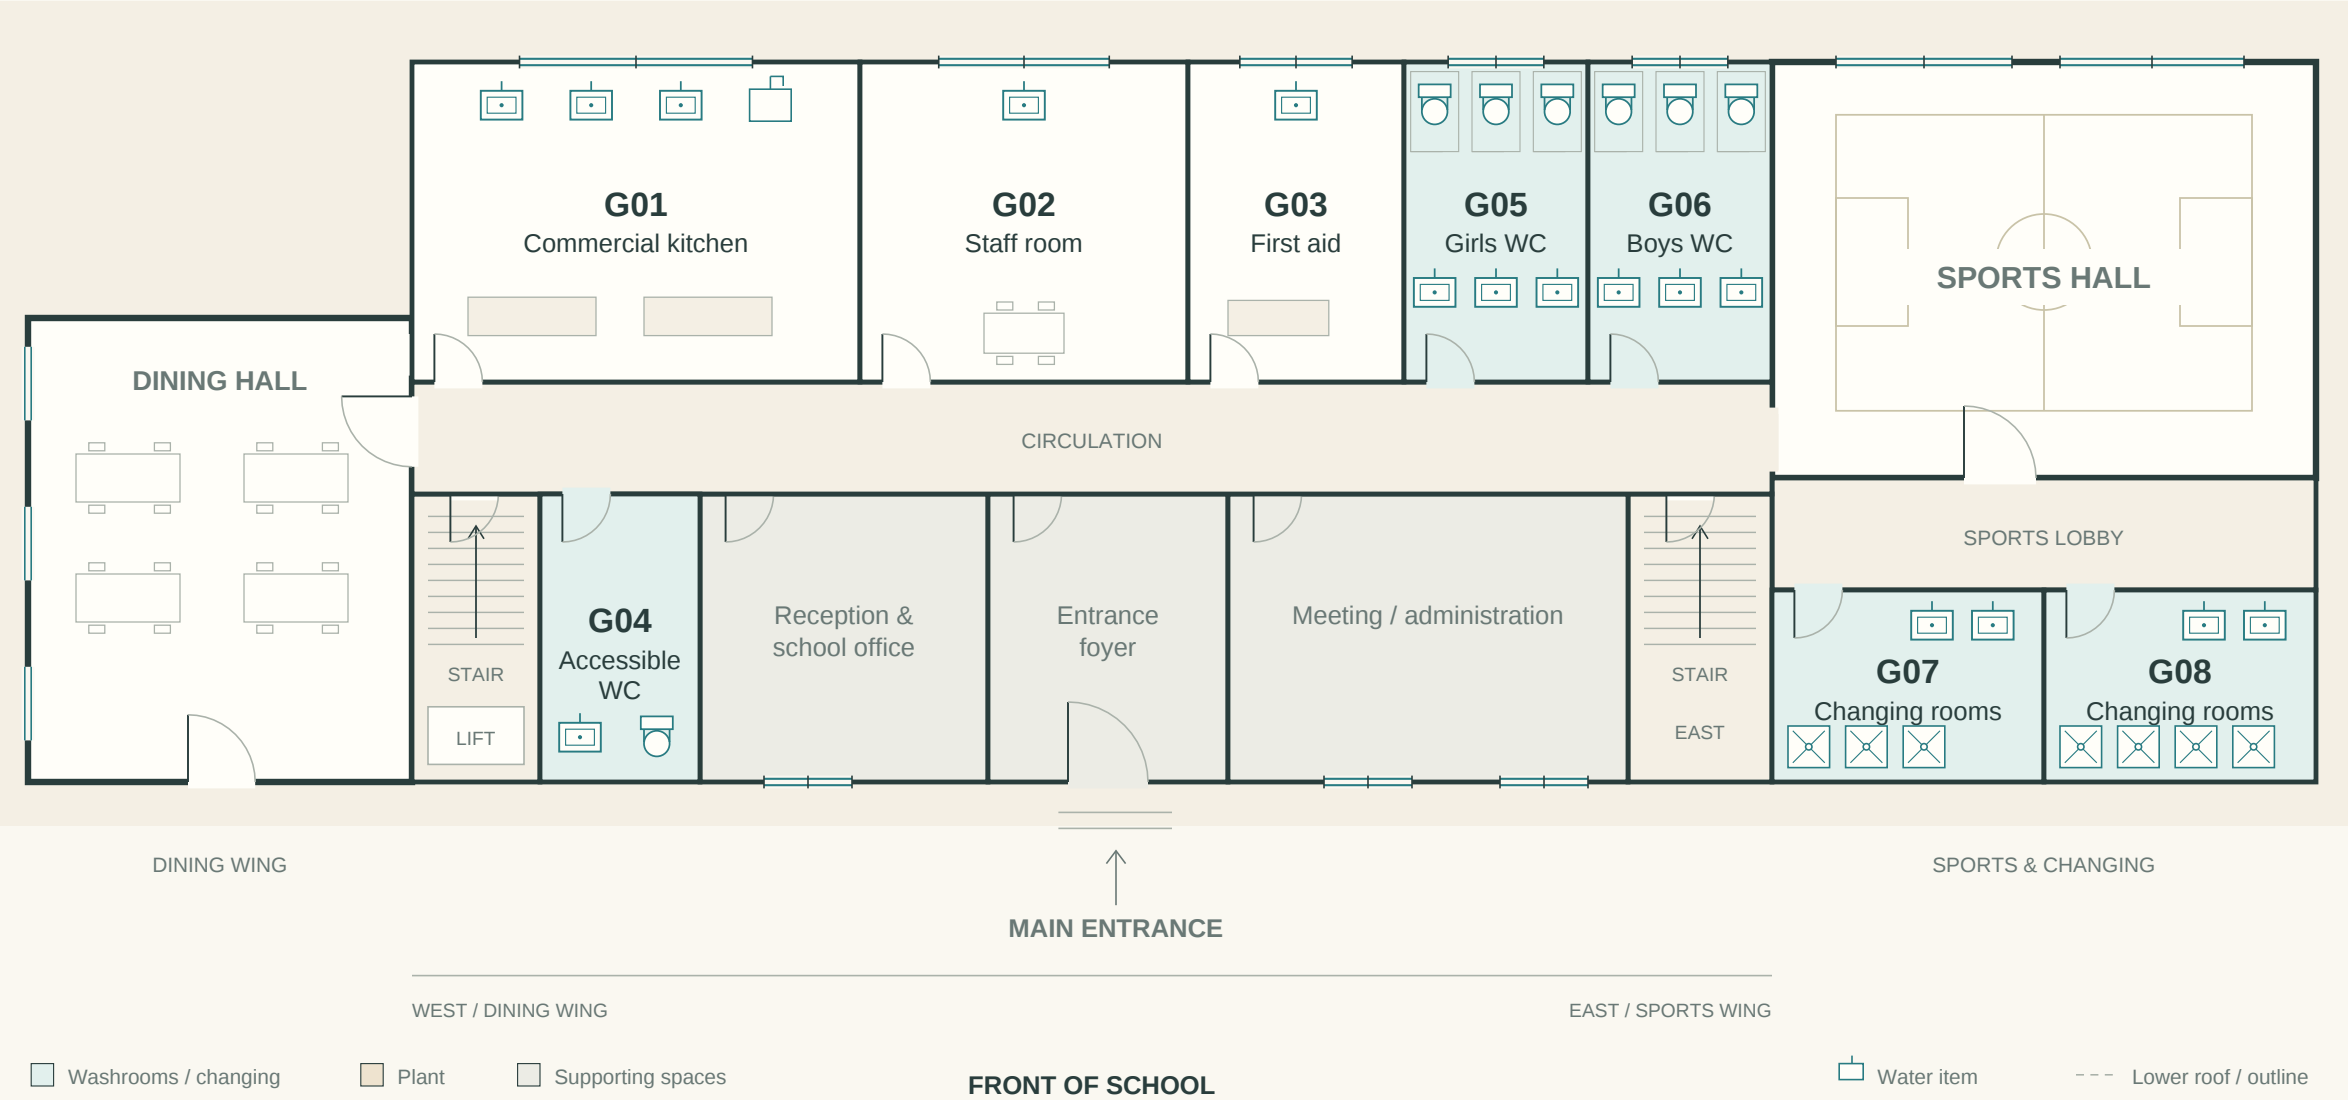

ROOM REGISTER

- G01** Commercial kitchen
4 recorded items
- G02** Staff room
1 recorded item
- G03** First aid room
1 recorded item
- G04** Accessible WC
2 recorded items
- G05** Girls WC
6 recorded items
- G06** Boys WC
6 recorded items
- G07** Changing rooms
5 recorded items
- G08** Changing rooms
6 recorded items

8 rooms / 31 recorded items

Names match the demonstration app.

First floor


DEMONSTRATION CAMPUS / ARCHITECTURAL PLAN SERIES

2

1

G

.G

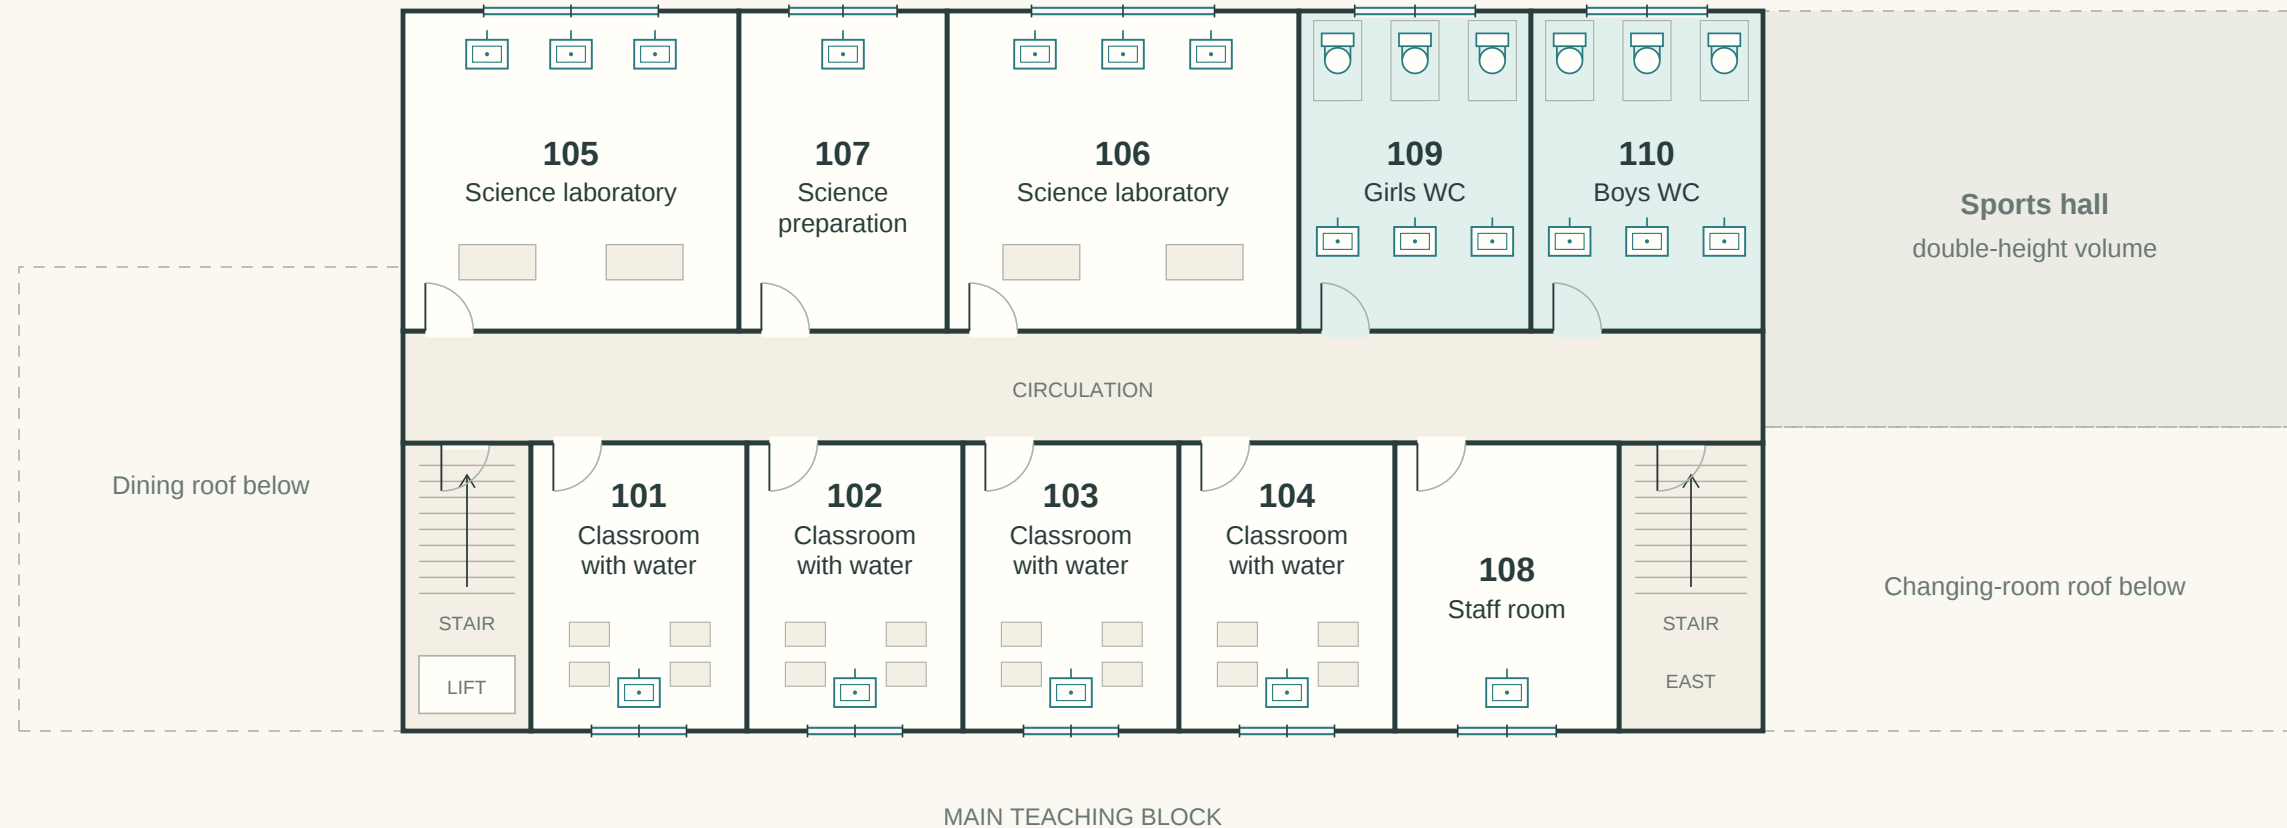

ROOM REGISTER

- | | | |
|-----|----------------------|------------------|
| 101 | Classroom with water | 1 recorded item |
| 102 | Classroom with water | 1 recorded item |
| 103 | Classroom with water | 1 recorded item |
| 104 | Classroom with water | 1 recorded item |
| 105 | Science laboratory | 3 recorded items |
| 106 | Science laboratory | 3 recorded items |
| 107 | Science preparation | 1 recorded item |
| 108 | Staff room | 1 recorded item |
| 109 | Girls WC | 6 recorded items |
| 110 | Boys WC | 6 recorded items |

10 rooms / 24 recorded items

Names match the demonstration app.

OAKFIELD

A SCHOOL FROM START TO FINISH

DRAWING

A03 / First floor

ISSUE

01 / 10 OCT 2026

BASIS

PROPOSED DEMONSTRATION LAYOUT

SCALE

NOT TO SCALE

Room names and equipment follow the saved teaching record. Positions, circulation and supporting spaces are proposed for the films.

Second floor

DEMONSTRATION CAMPUS / ARCHITECTURAL PLAN SERIES



Room names and equipment follow the saved teaching record. Positions, circulation and supporting spaces are proposed for the films.